



OPTION 4


1 CROSS-SECTION 1-4
1/8" = 1'-0"

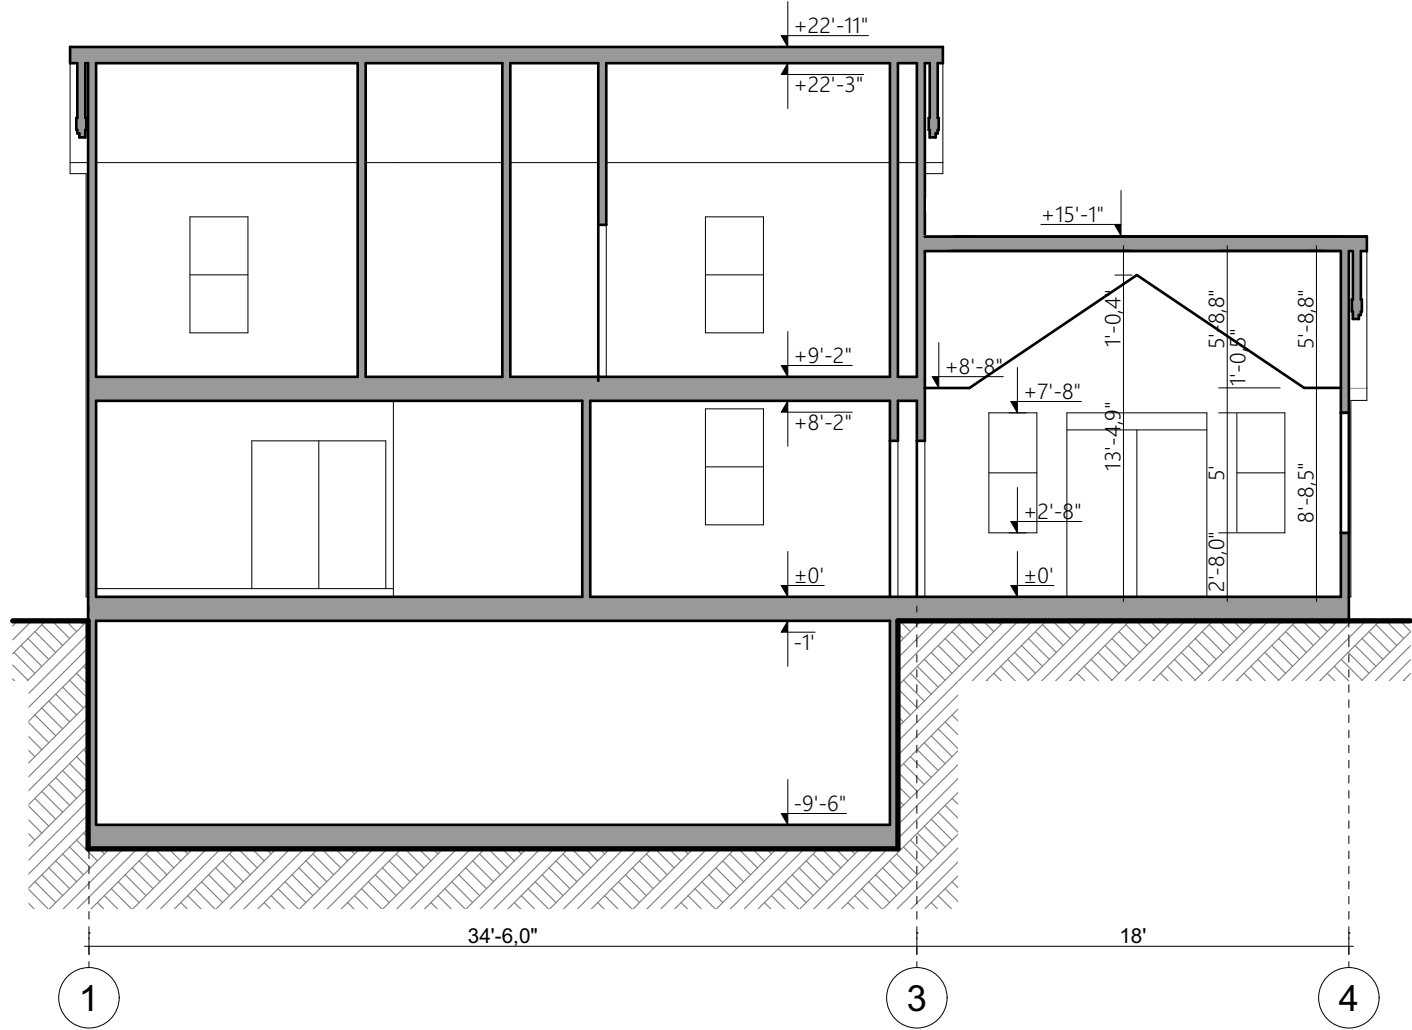


2 CROSS-SECTION A-E
1/8" = 1'-0"

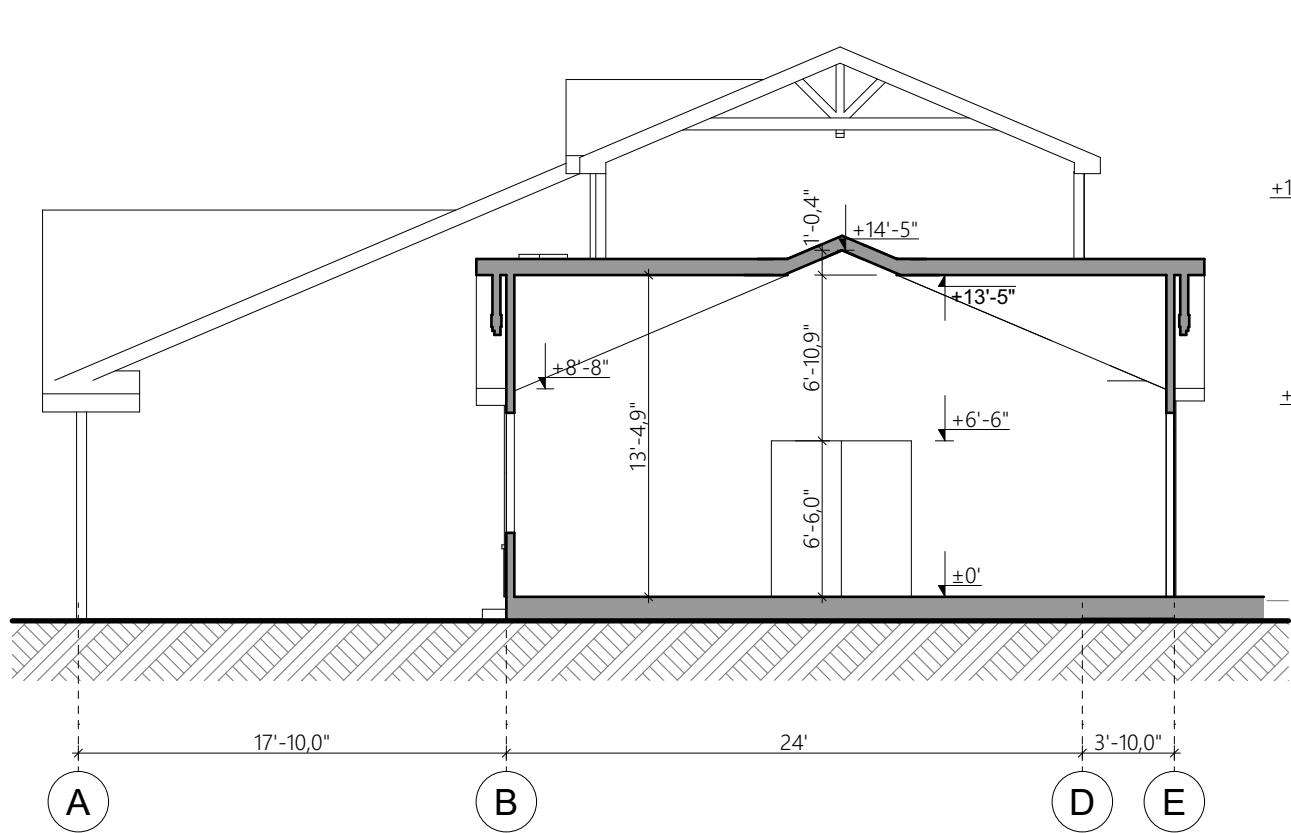





3 ELEVATION 1-4
1/8" = 1'-0"

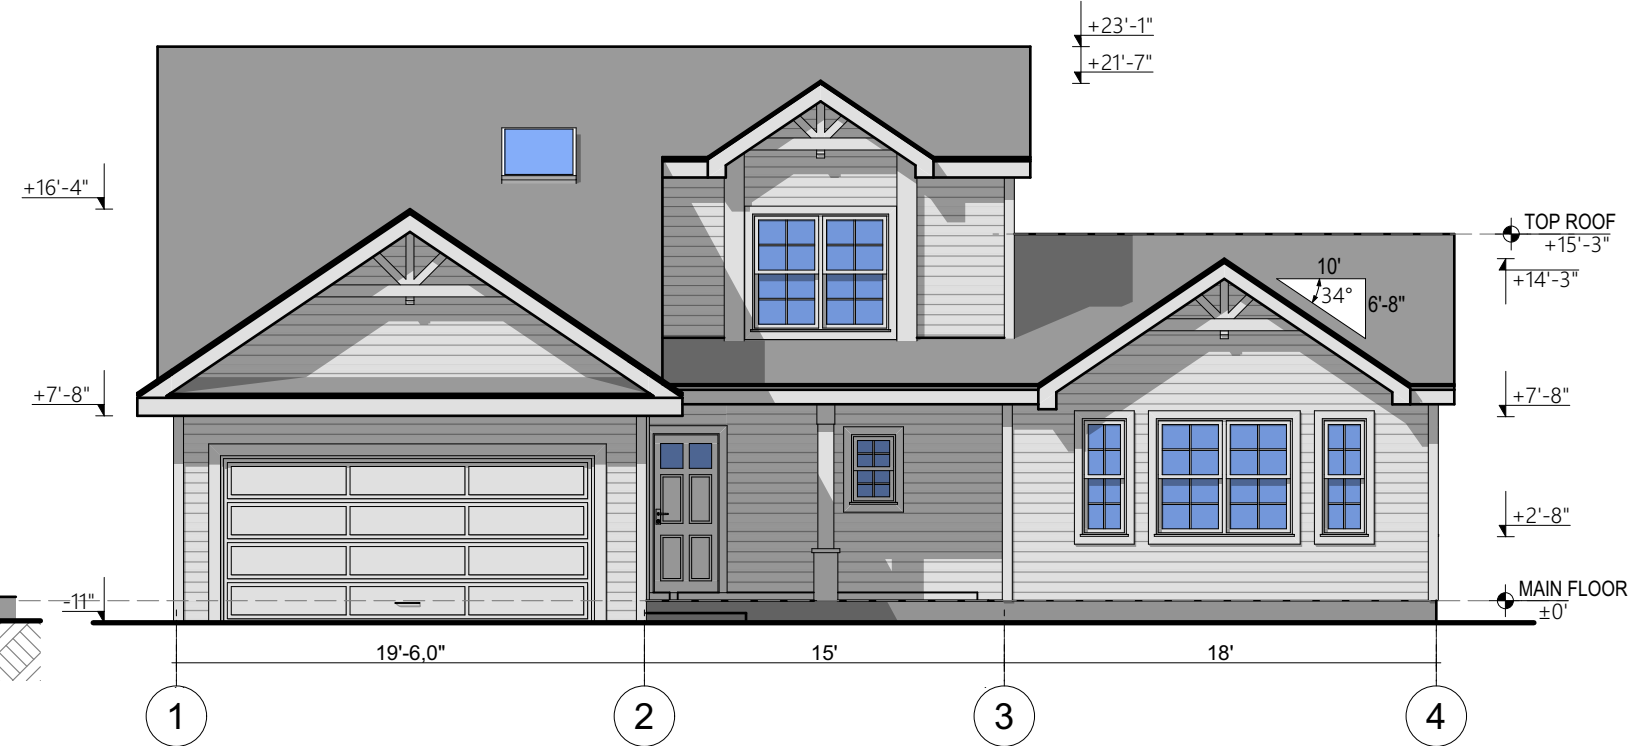

4 ELEVATION A-E
1/8" = 1'-0"

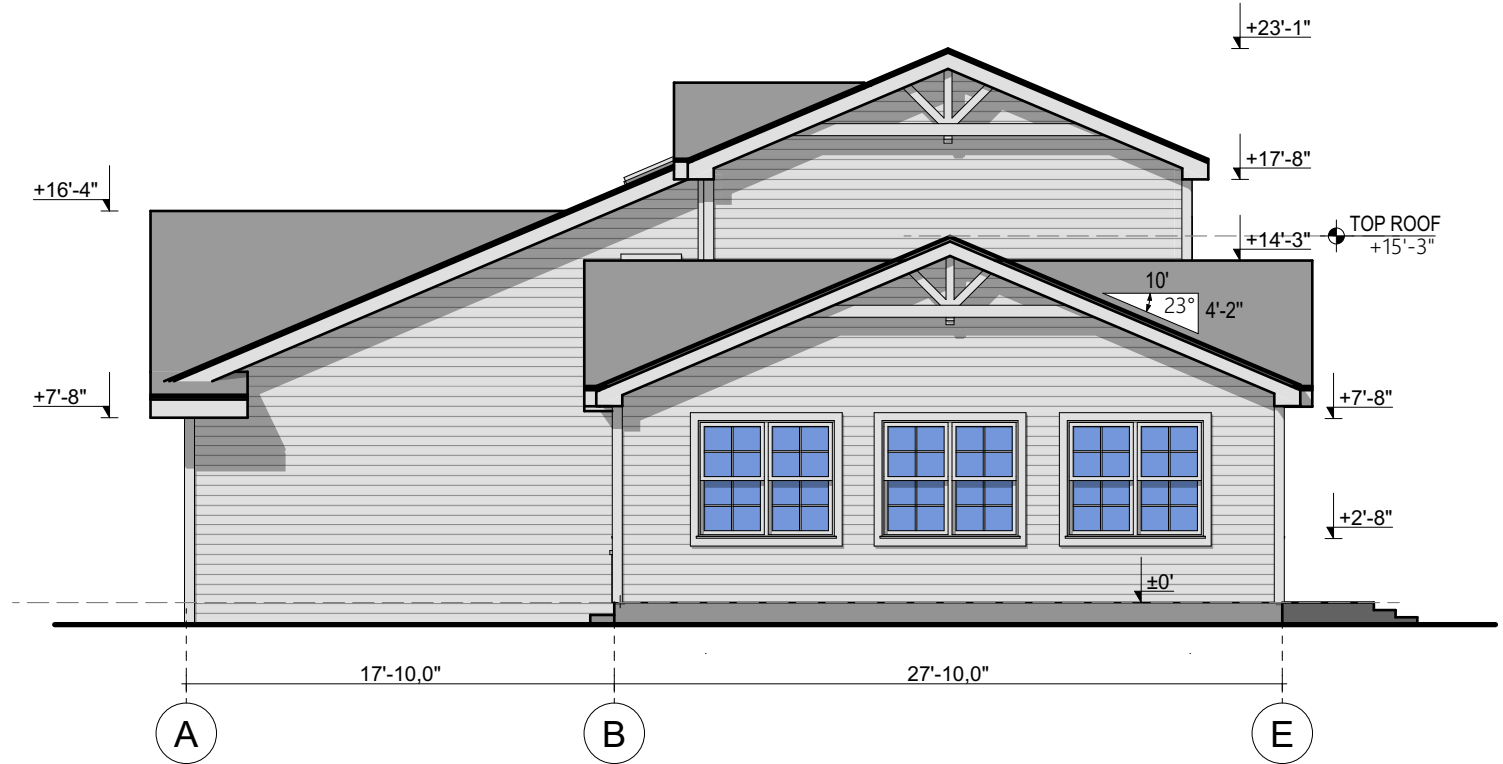

5 ELEVATION 4-1
1/8" = 1'-0"

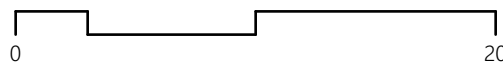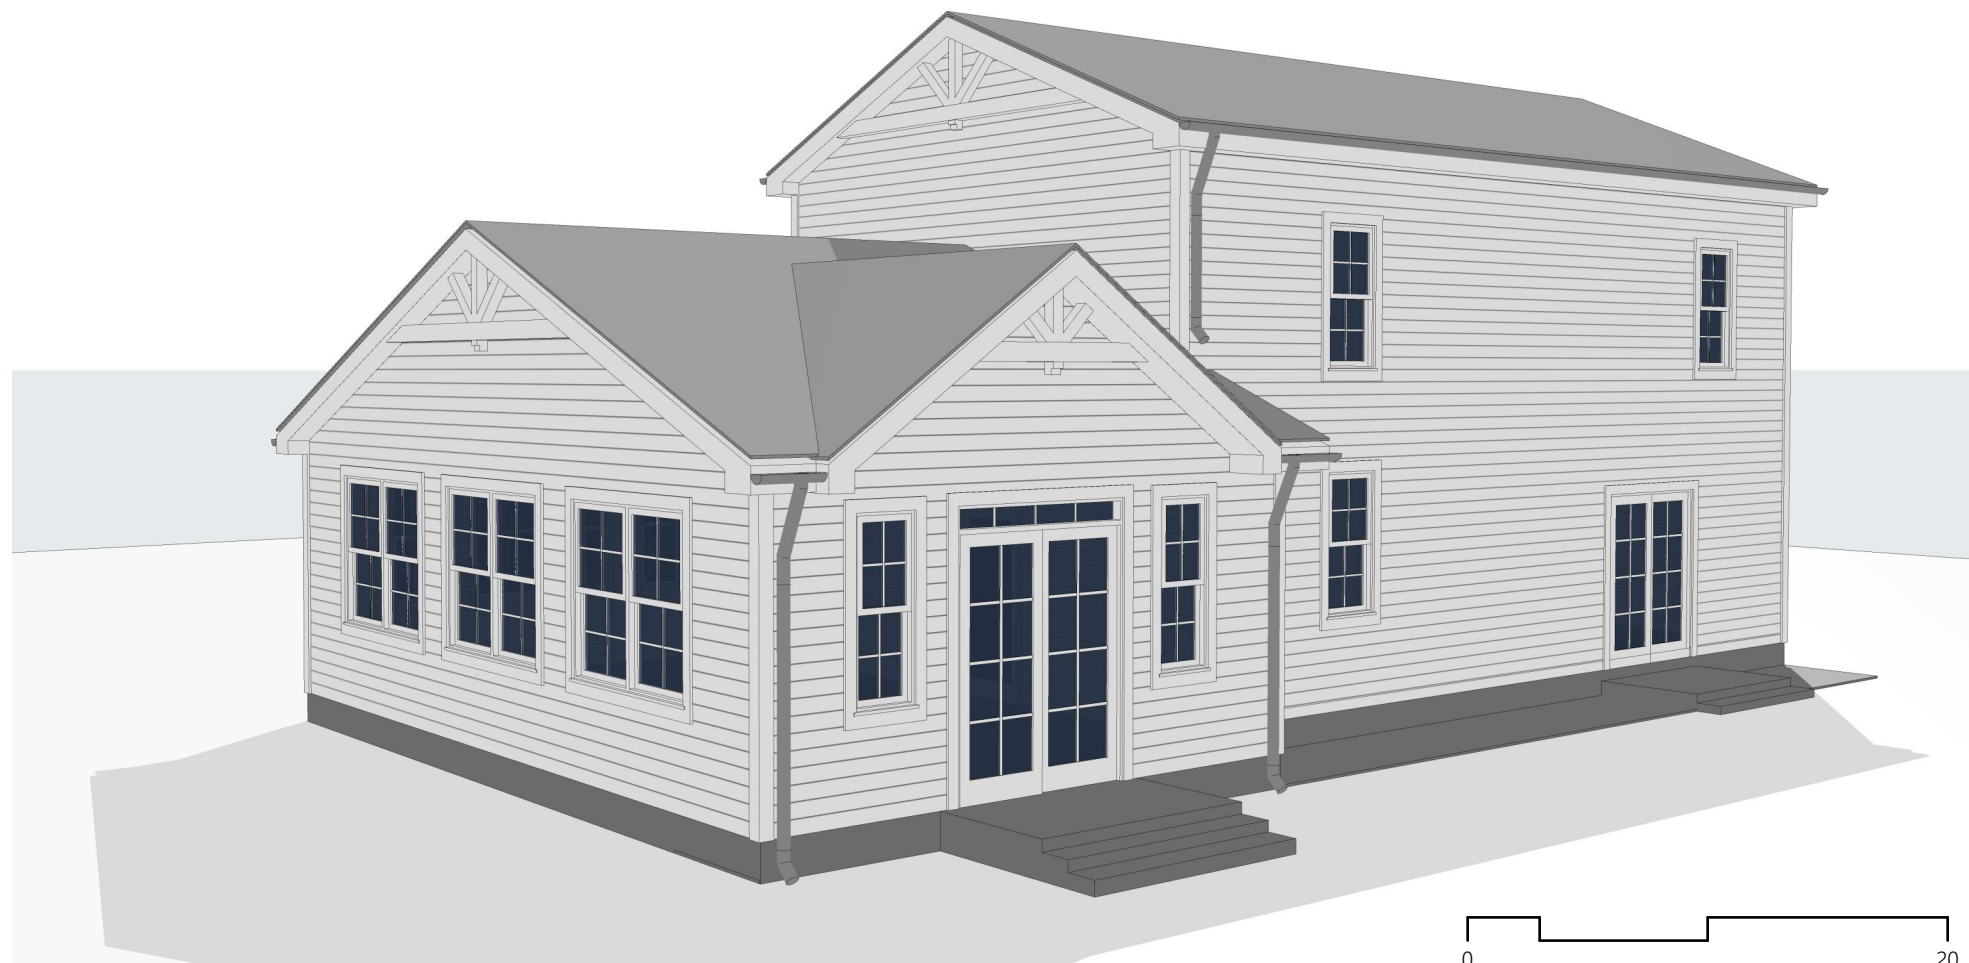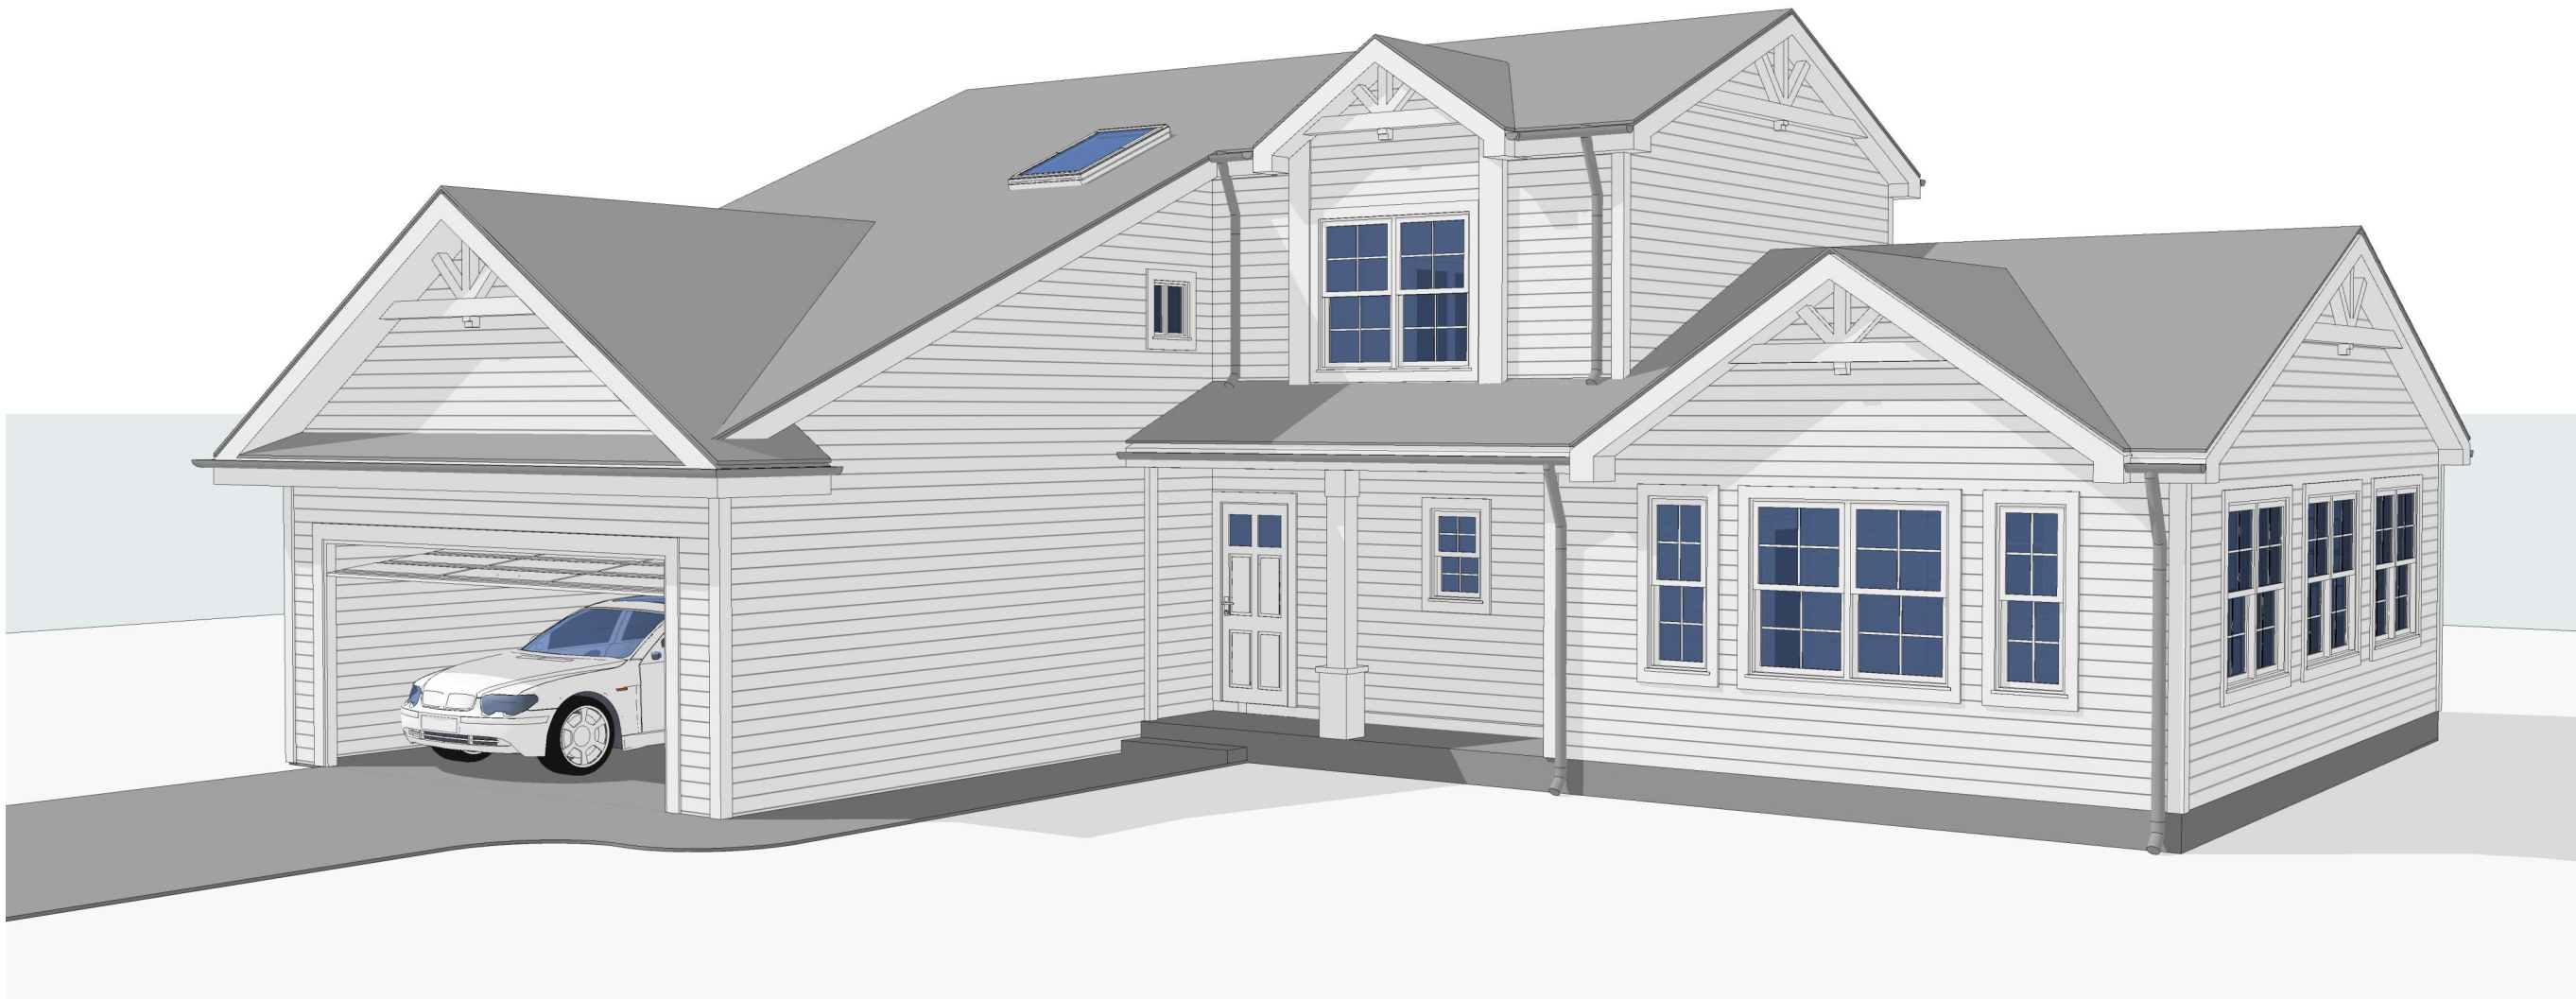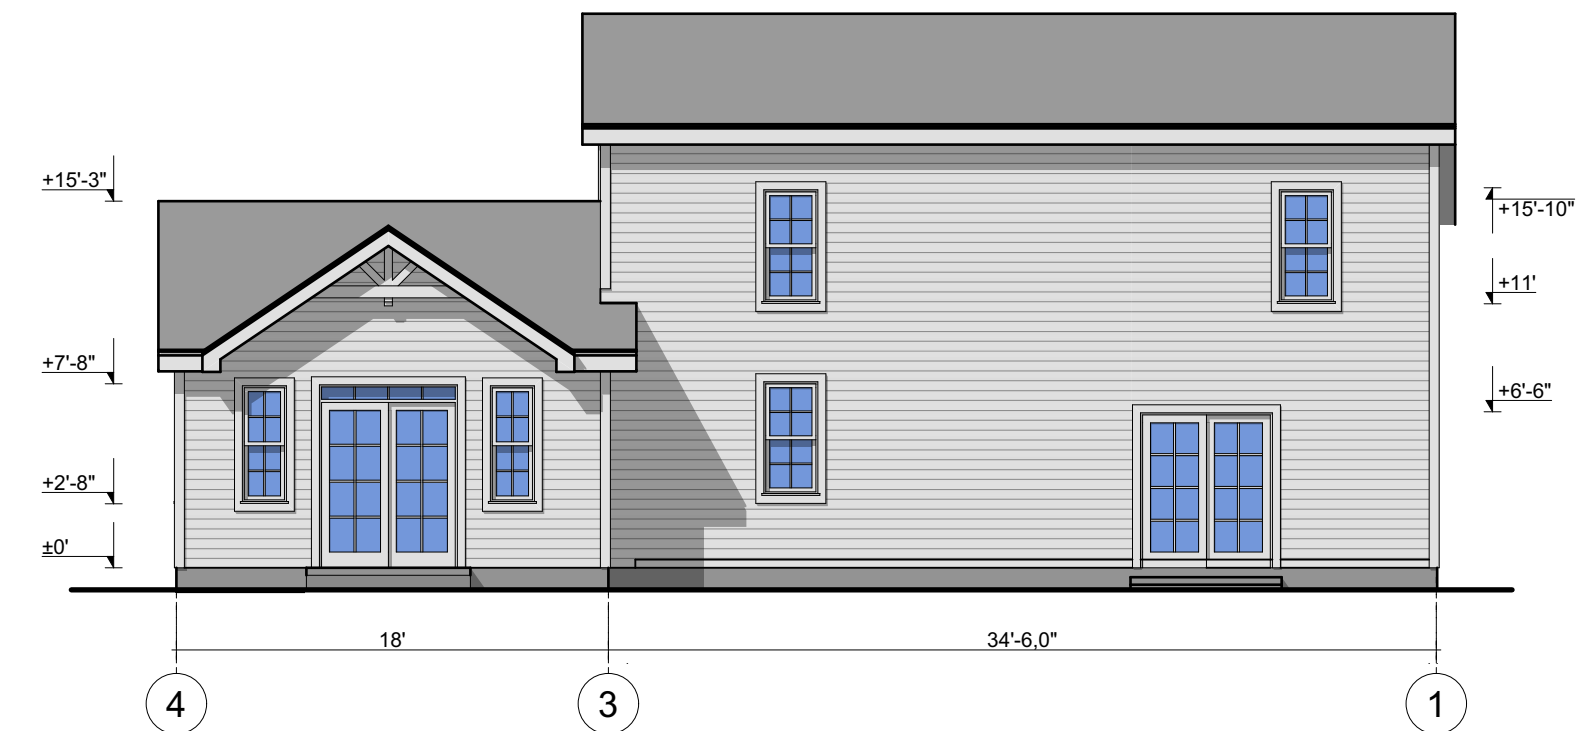

CLIENT:	VARIATIONS: REV: DESCRIPTION: INT: DATE:	SITE ADDRESS:		
			DATE: SCALE:	SHEET N°: of
OWNER DATE.....	DRAWN: PHONE: EMAIL: homeincome.design@gmail.com	REVISION N°:	JOB N°:	
BUILDER DATE.....				